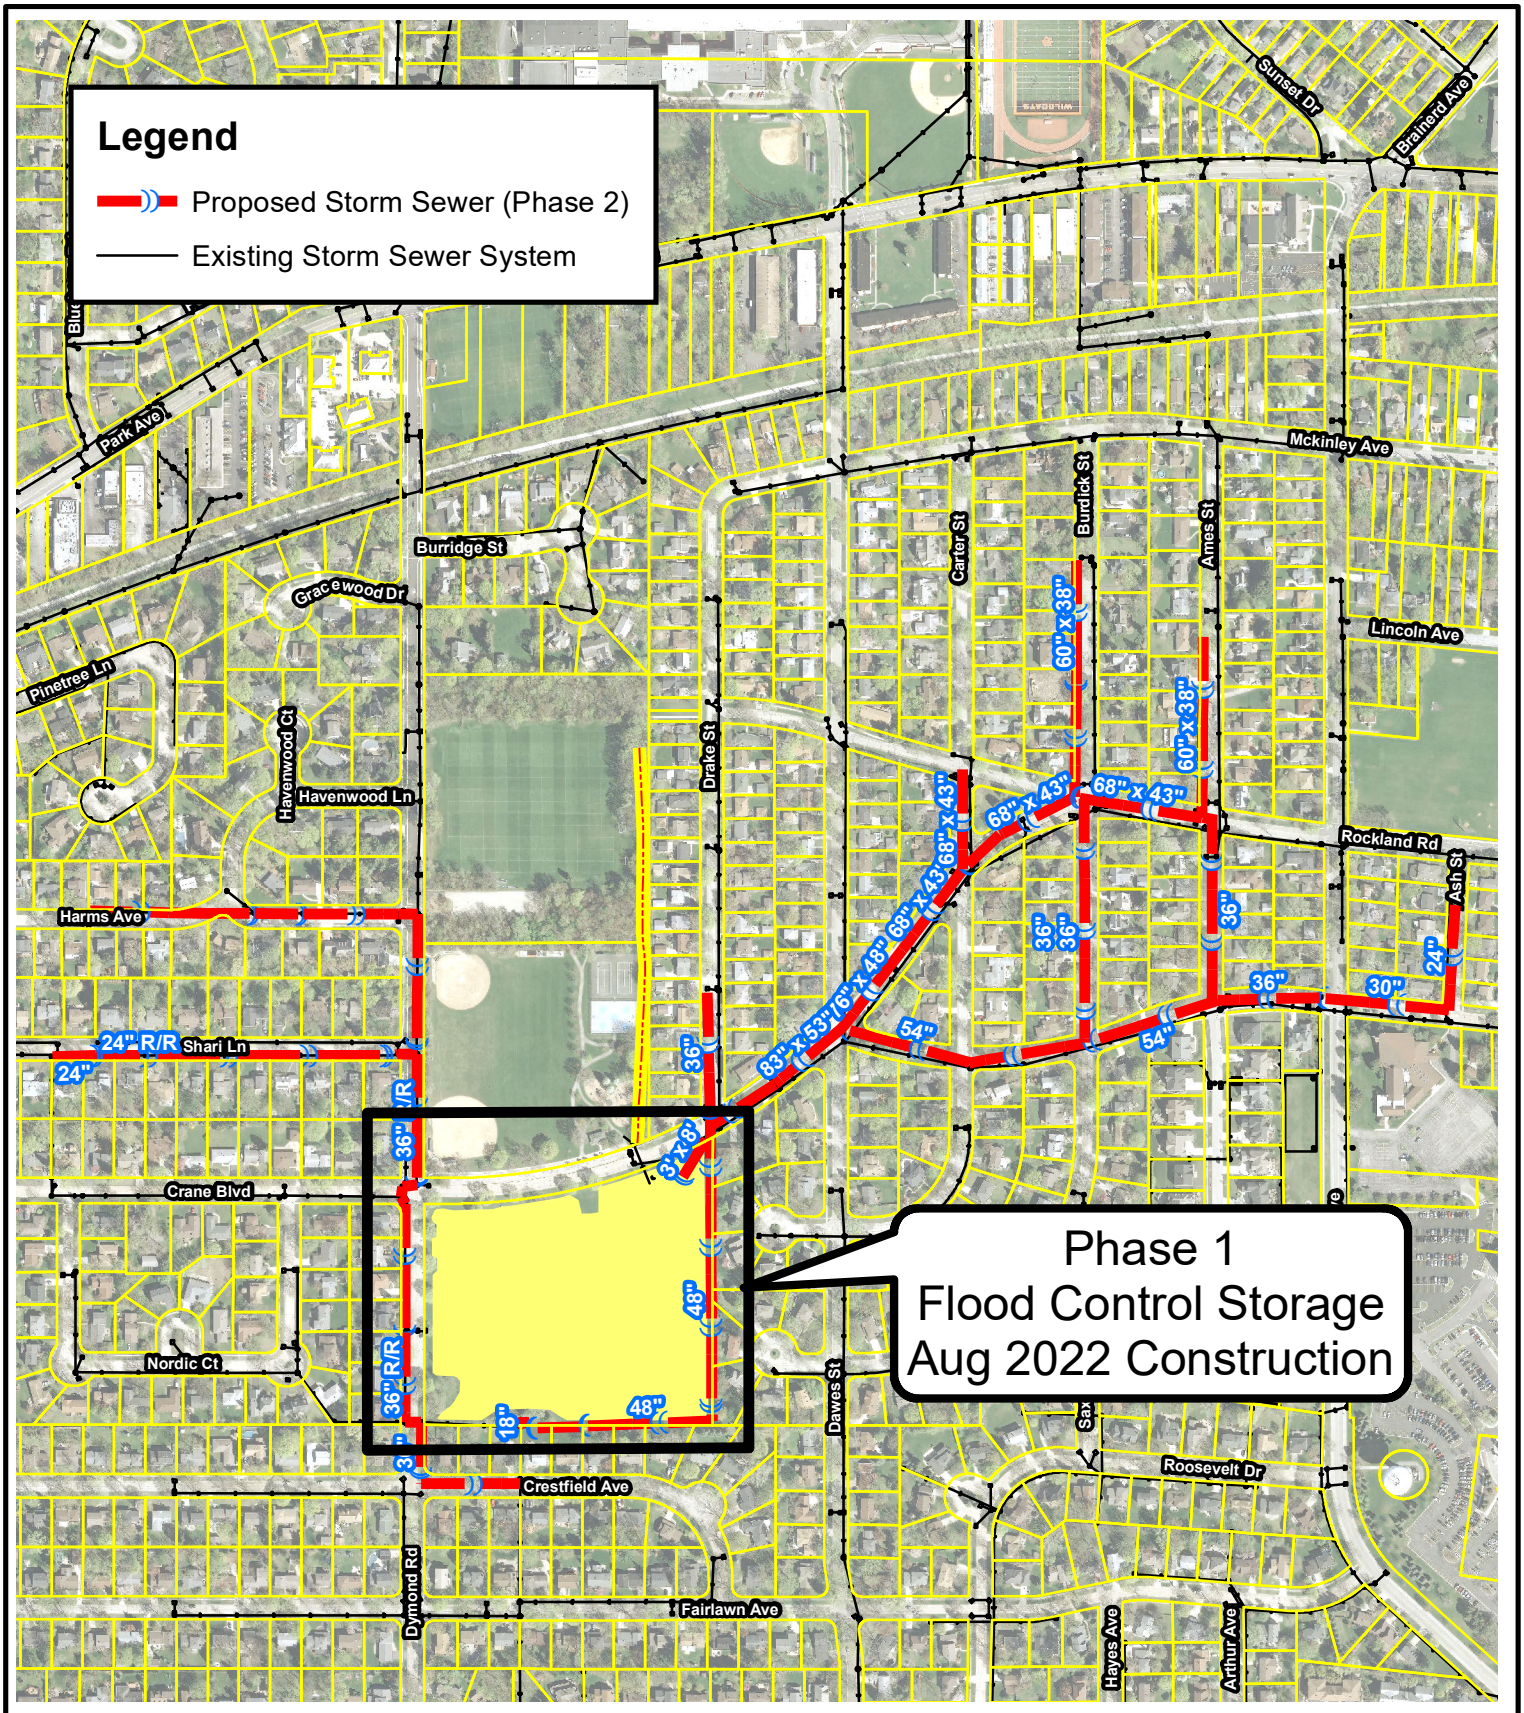

Christopher B. Burke Engineering, Ltd.
9575 West Higgins Road, Suite 600
Rosemont, IL 60018
(847) 823-0500 / FAX (847) 823-0520

CLIENT	JOB#	
LIBERTYVILLE		N W E S
TITLE		**DATE**
Highland Subdivision Flood Reduction Project		6/1/2022